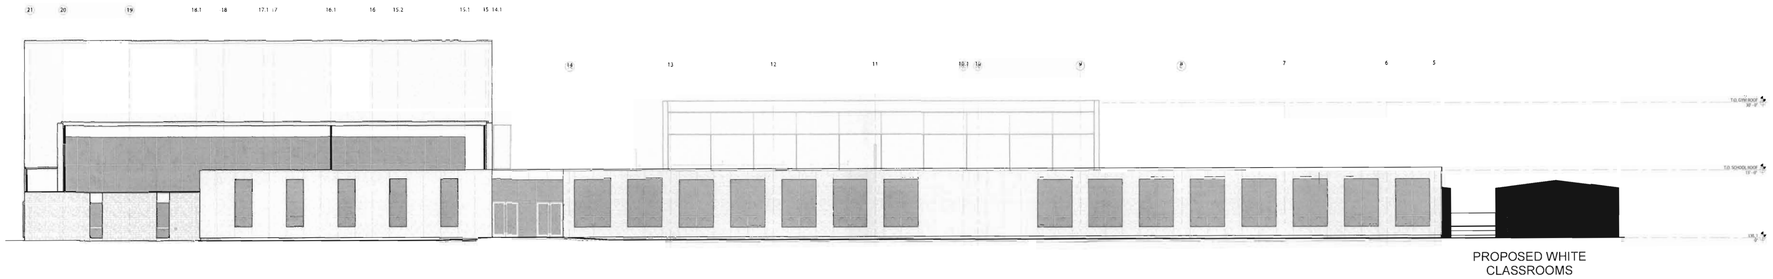

1 | North Elevation

Scale: 1/16" = 1'-0"

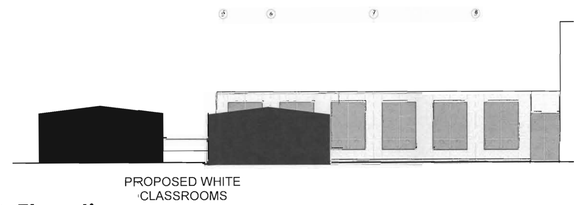

2 | South Elevation

Scale: 1/16" = 1'-0"

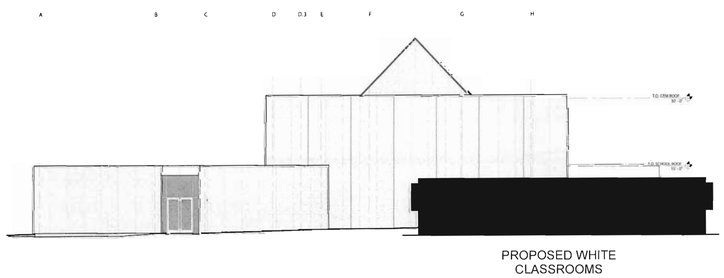

3 | West Elevation

Scale: 1/16" = 1'-0"

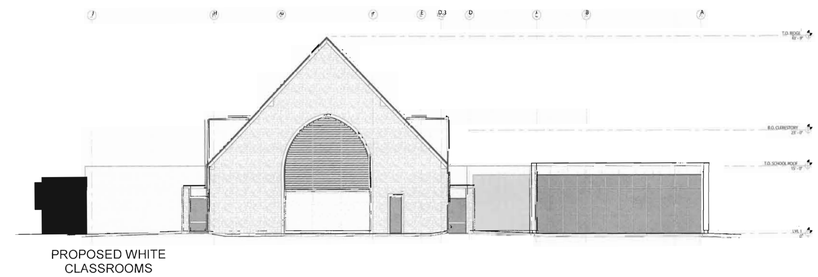

4 | East Elevation

Scale: 1/16" = 1'-0"

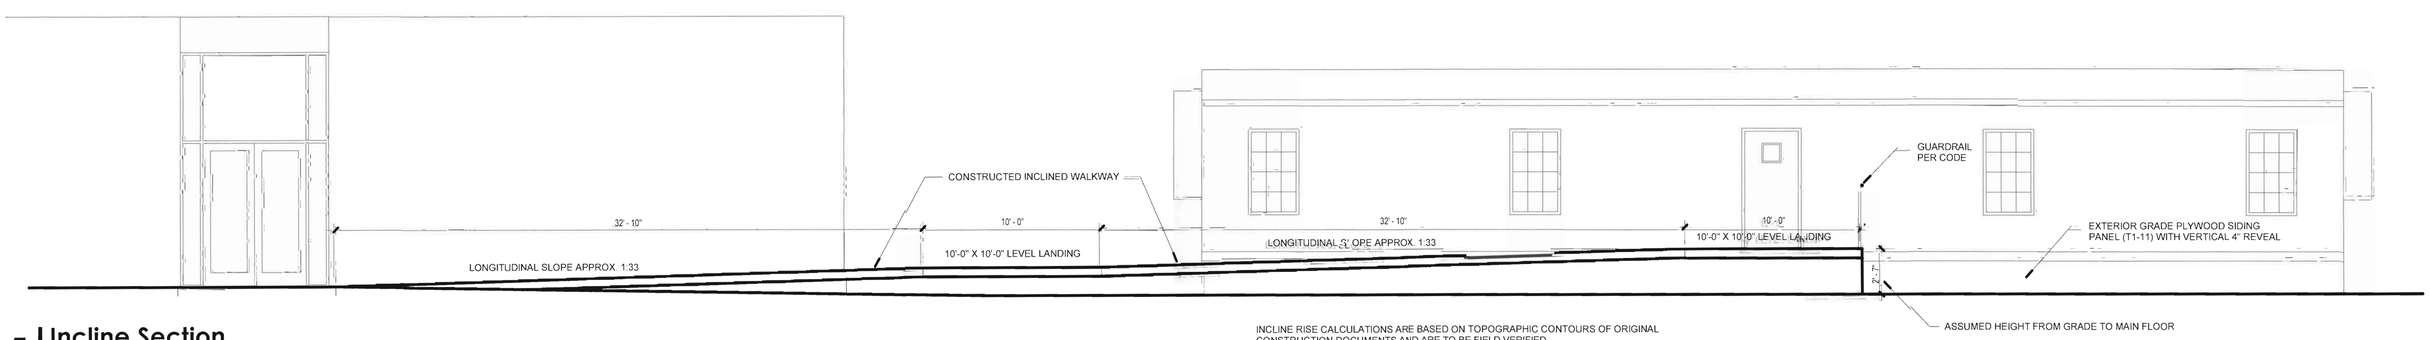

5 | Incline Section

Scale: 1/4" = 1'-0"

INCLINE RISE CALCULATIONS ARE BASED ON TOPOGRAPHIC CONTOURS OF ORIGINAL CONSTRUCTION DOCUMENTS AND ARE TO BE FIELD VERIFIED.

ST. LUKE
THE EVANGELIST
CATHOLIC CHURCH

WE WORSHIP • WE TEACH • WE CARE

1102 NW WEIGEL DRIVE, ANKENY, IA 50023
WWW.SLTE.ORG
(515) 964-1278

08/08/2017