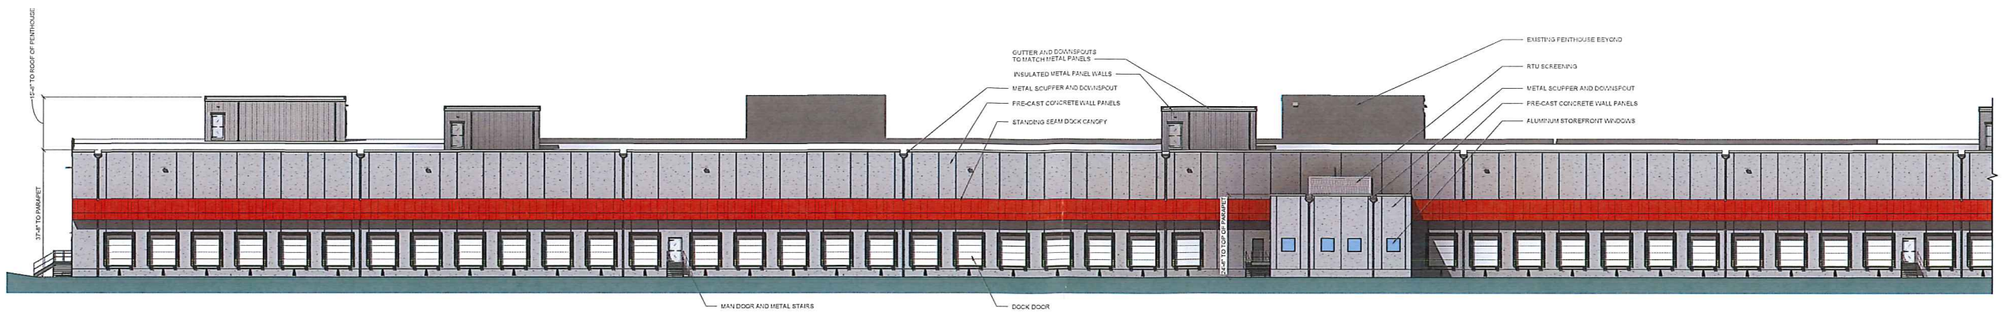

1 B200 **OVERALL EAST ELEVATION WAREHOUSE EXPANSION - SOUTH EAST END**
1/16" = 1'-0"

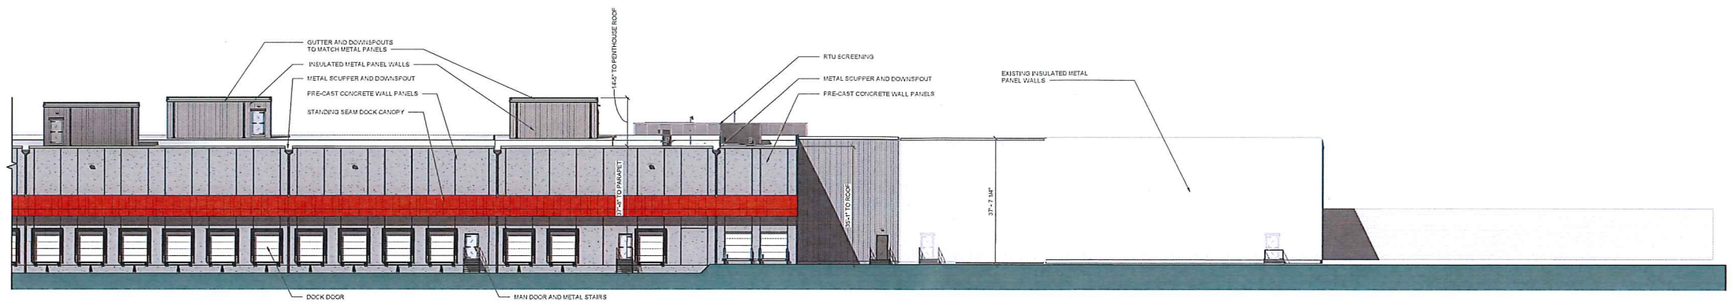

1a B200 **OVERALL EAST ELEVATION WAREHOUSE EXPANSION - NORTH EAST END**
1/16" = 1'-0"

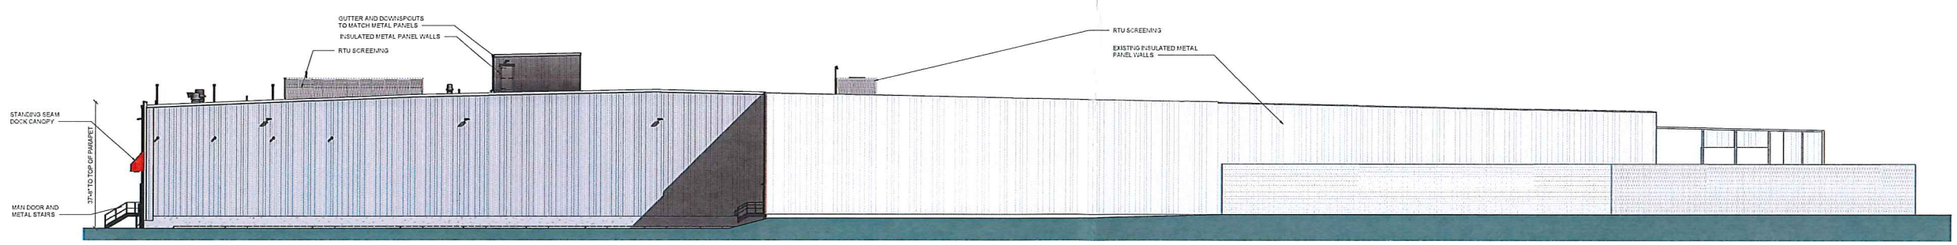

3 B200 **OVERALL NORTH ELEVATION WAREHOUSE EXPANSION & EXISTING BUILDING**
1/16" = 1'-0"

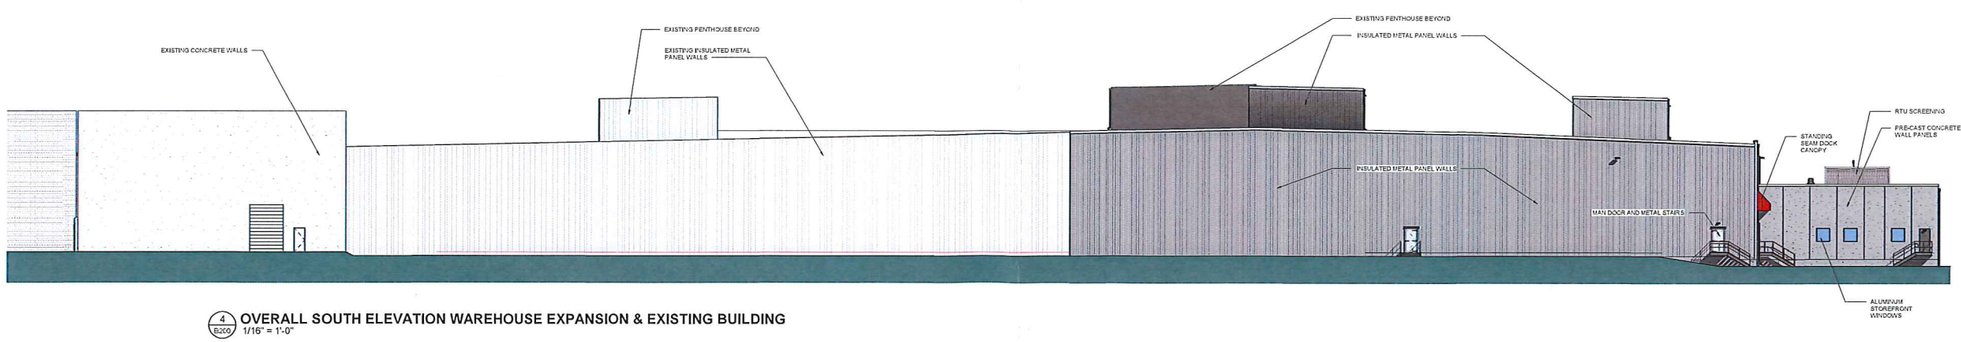

4 B200 **OVERALL SOUTH ELEVATION WAREHOUSE EXPANSION & EXISTING BUILDING**
1/16" = 1'-0"

The WEBBER/SMITH Group®

Design Professionals

WEBBER/SMITH Associates, Inc.
20 Wright Avenue
Lititz, Pennsylvania 17543
Phone: 717.625.4140
Email:info@webbersmith.com

www.webbersmith.com

WAREHOUSE EXPANSION

FOR

HY-VEE, INC.

HyVee®

ANKENY, IA

PRELIMINARY
NOT FOR CONSTRUCTION

SEAL

NO.	DATE	DESCRIPTION
2	9/22/2017	REVISIONS FOR SITE PLAN APPROVAL
1	8/1/2017	ISSUED FOR SITE PLAN APPROVAL

SHEET TITLE:
COLORED BUILDING ELEVATIONS

THE INFORMATION CONTAINED ON THIS AND ANY RELATED DOCUMENT SHALL NOT BE USED FOR ANY PURPOSE OTHER THAN THE CONVEYANCE OF INFORMATION FOR THE STATED CLIENT AND PROJECT WITHOUT THE EXPRESS WRITTEN CONSENT OF THE ENGINEER.

ANY INFORMATION TRANSFERRED OR UTILIZED IN AUTOCAD .DWG FORMAT SHALL BE USED FOR REFERENCE ONLY

DRAWN BY: ..... EJ/KJM
CHECKED BY: .....
SHEET ISSUE DATE: .....

PRELIMINARY
DRAWING STATUS

5122
PROJECT NUMBER

B200
SHEET NUMBER

© 2017 WEBBER/SMITH Associates, Inc. All Rights Reserved