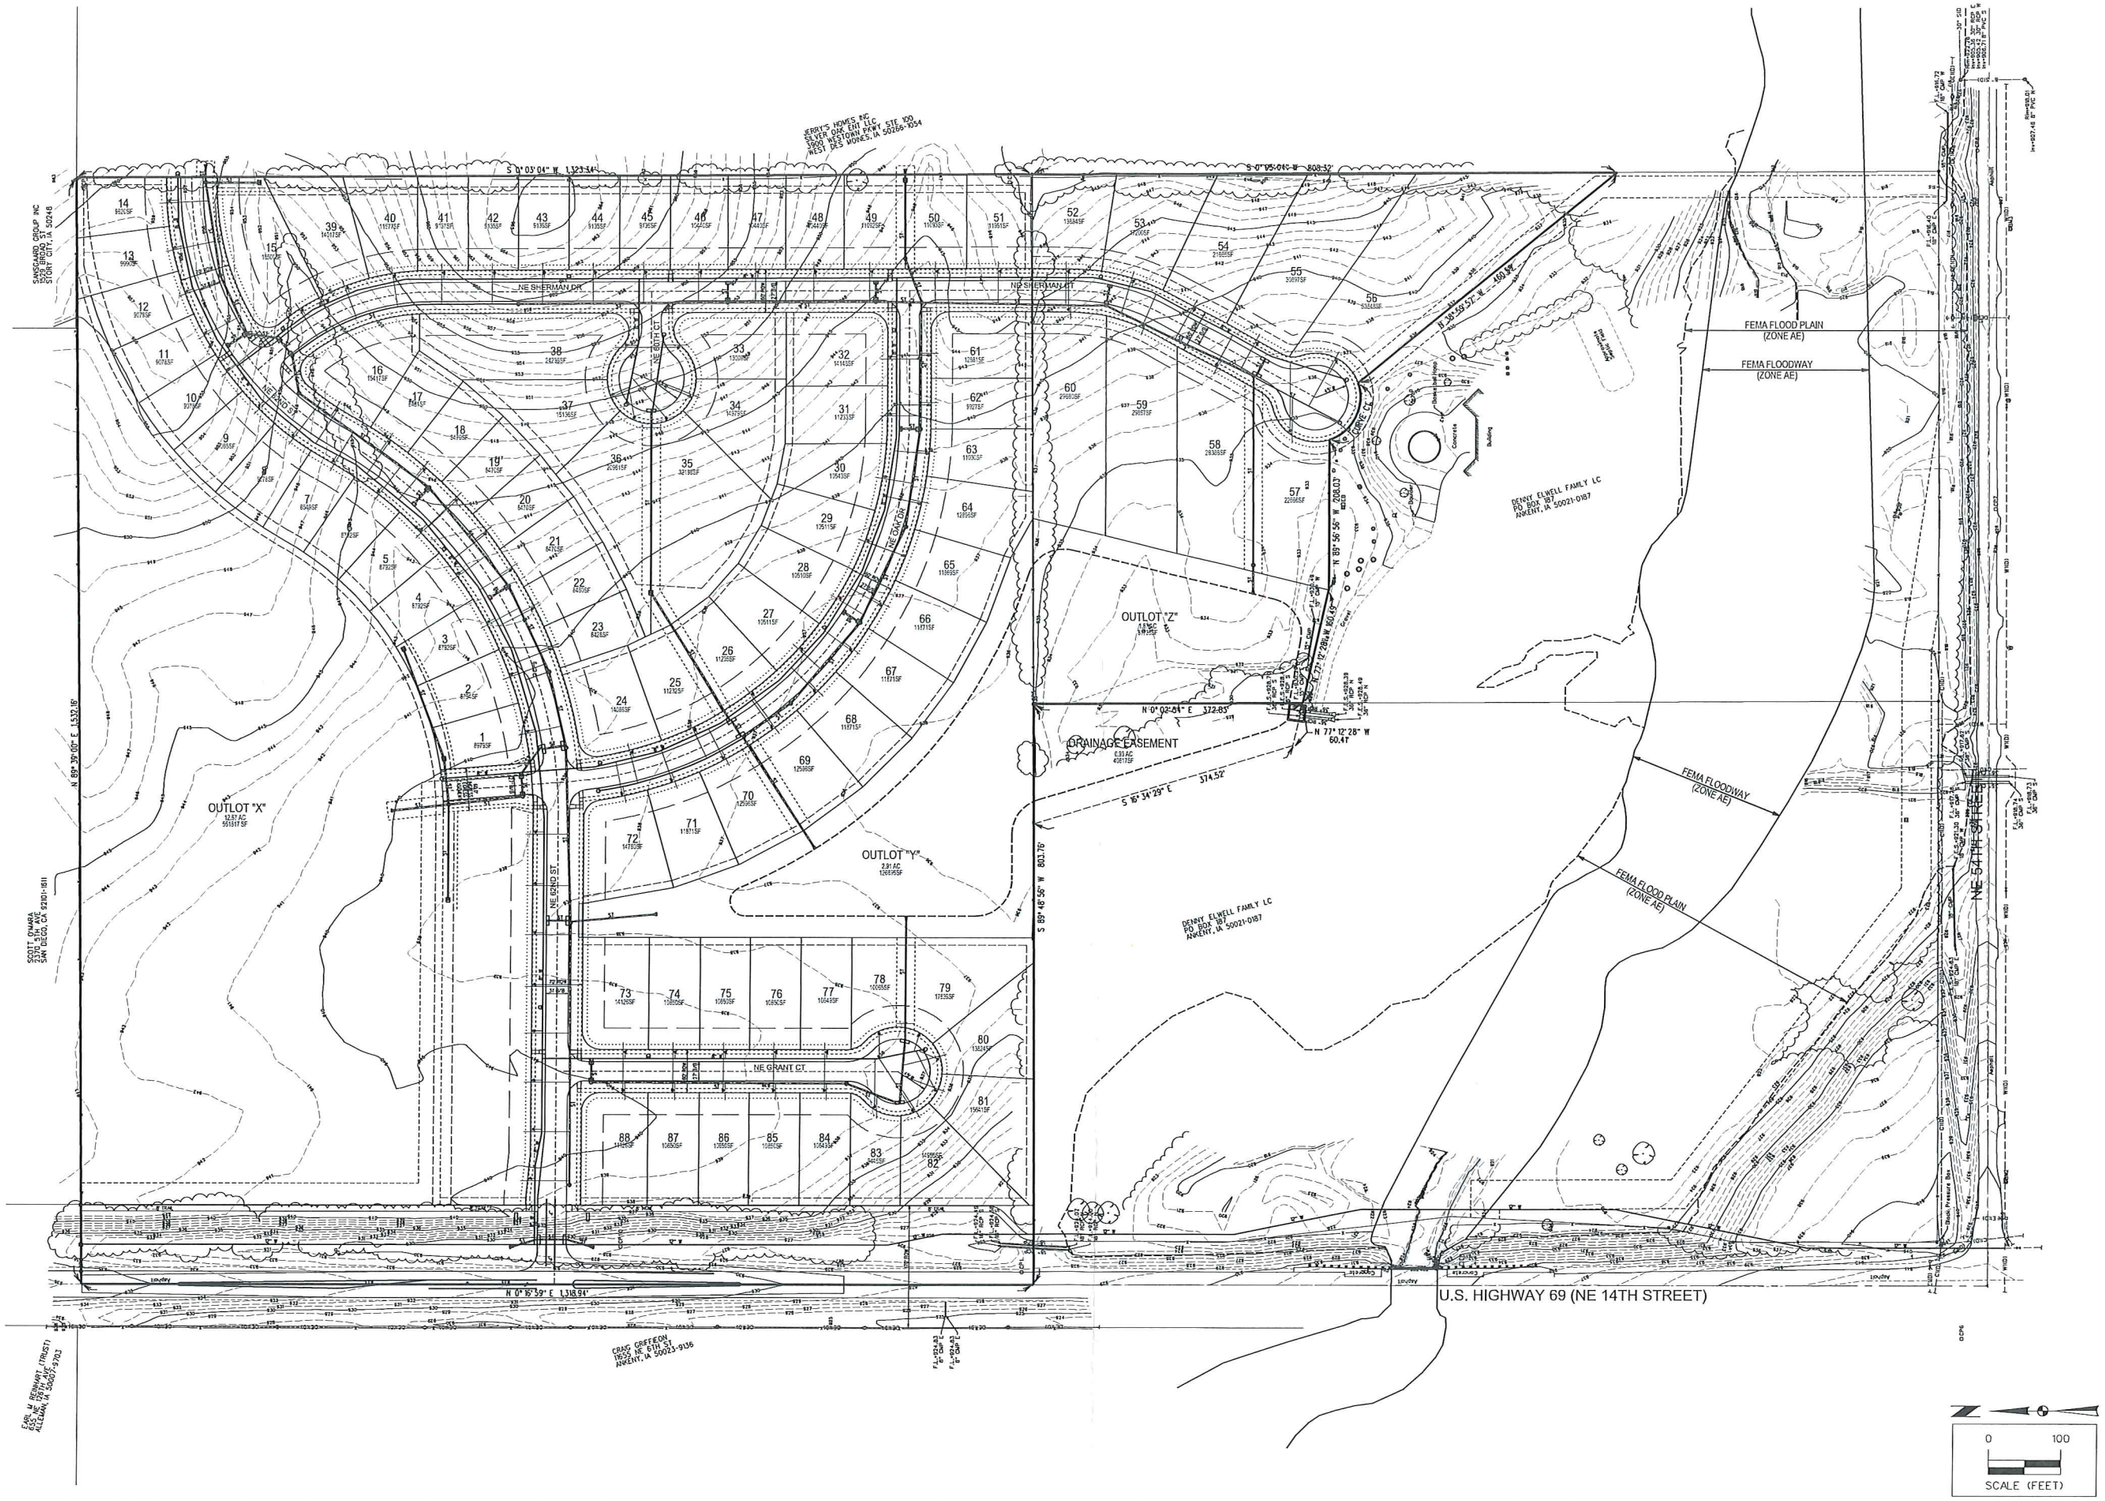

MARK	REVISION	DATE	BY

Engineer: KMM | Checked By: EDC | Scale: 1"= 100'
Technician: JWM | Date: 05-21-19 | Field Bk: | Pg:

Project No: 116.0916

Sheet 1 of 1

ANKENY, IA

HARVEST RIDGE

LOT CONCEPT 5-21-19

SNYDER & ASSOCIATES, INC.
2727 S.W. SNYDER BLVD.
ANKENY, IOWA 50023
515-964-2020 | www.snyder-associates.com

SNYDER & ASSOCIATES

Project No: 116.0916

Sheet 1 of 1