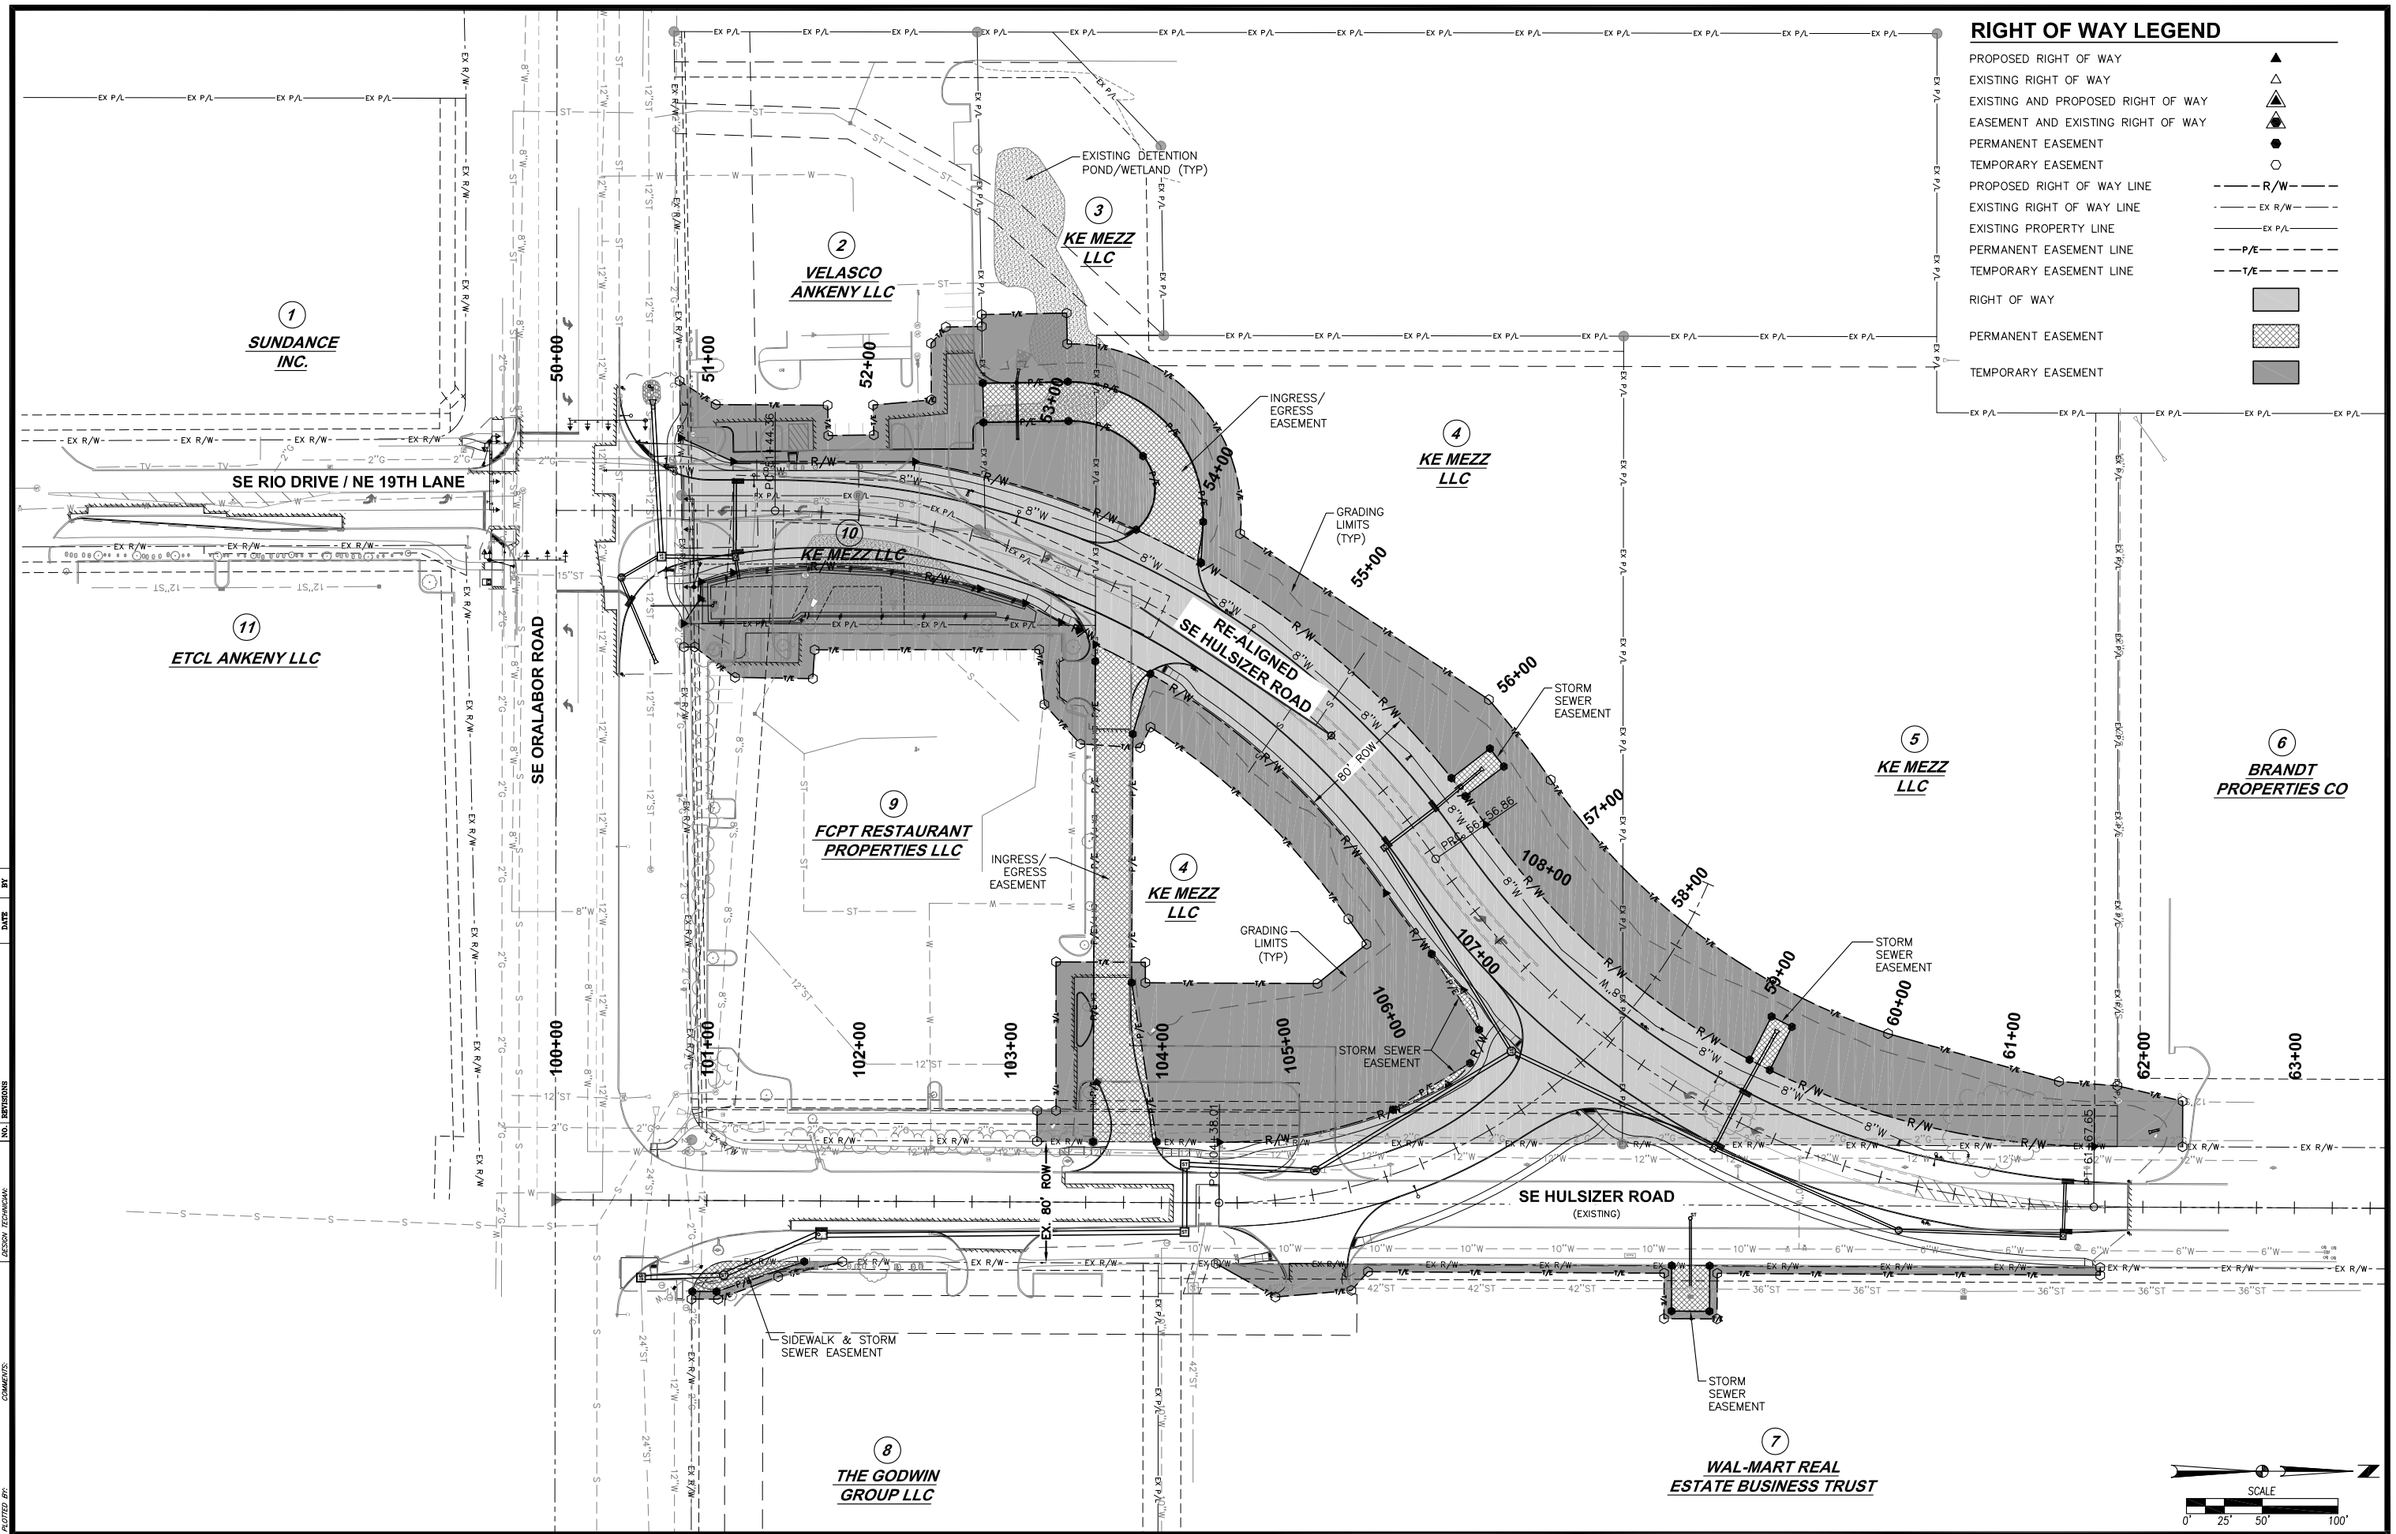


| NO. | REVISIONS | DATE | BY |
|---|---|---|---|

DATE STANDARDIZED:
DESIGN ENGINEER:
DESIGN INTERVENER:

DRAFT FILES:
DRAWINGS:

DRAWING NAME:
DATE PLOTTED:
PLOTTED BY:

| DESIGN TEAM – CITY OF ANKENY / CIVIL DESIGN ADVANTAGE | POLK COUNTY | PROJECT NUMBER 1904.176 | SHEET NUMBER R.O.W._EXHIBIT |
|---|---|---|---|