EXTERIOR FINISHES

EXTERIOR INSULATION AND FINISH SYSTEM (EIFS) TO MATCH EXISTING **(EIFS-1)**

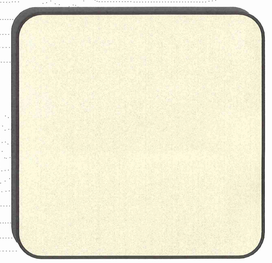

CONCRETE TILT WALL. TO MATCH EXISTING **(TW-1)**

CONCRETE MASONRY UNIT (CMU) TO MATCH EXISTING **(CM-1)**

EXISTING TO REMAIN

* ALL COLORS ARE TO BE VERIFIED TO MATCH AND/OR COMPLIMENT THE EXISTING COLORS AS MUCH AS POSSIBLE.

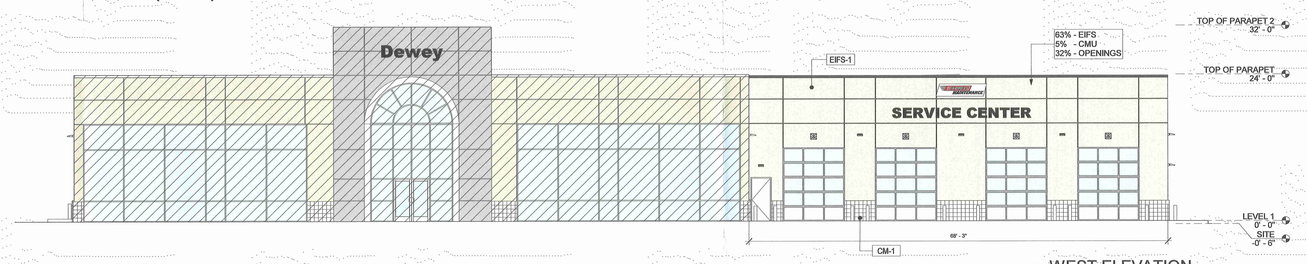

3 WEST ELEVATION
1" = 10'-0"

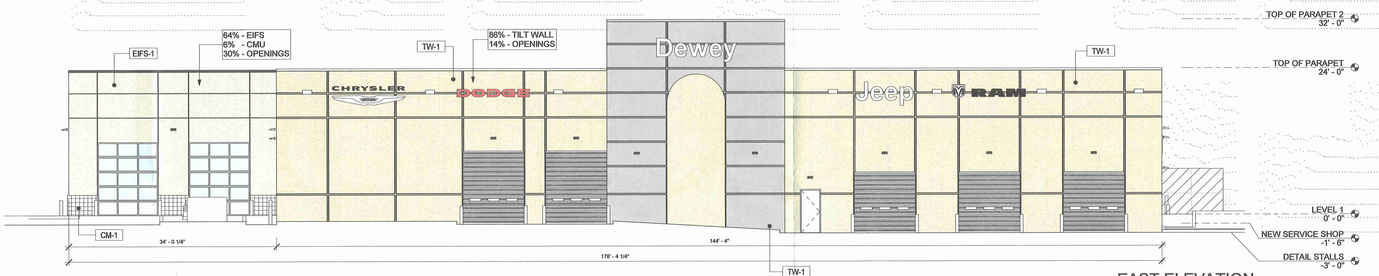

4 EAST ELEVATION
1" = 10'-0"

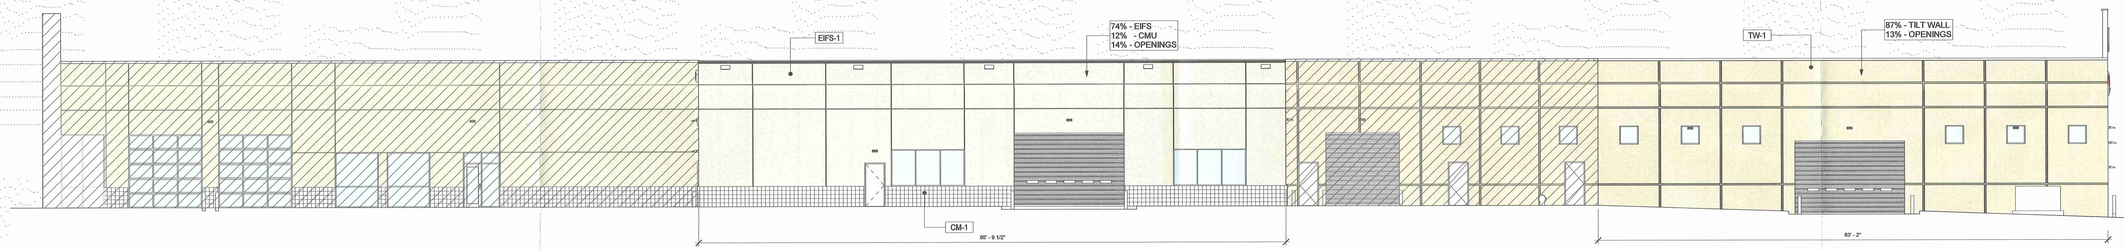

2 SOUTH ELEVATION
1" = 10'-0"

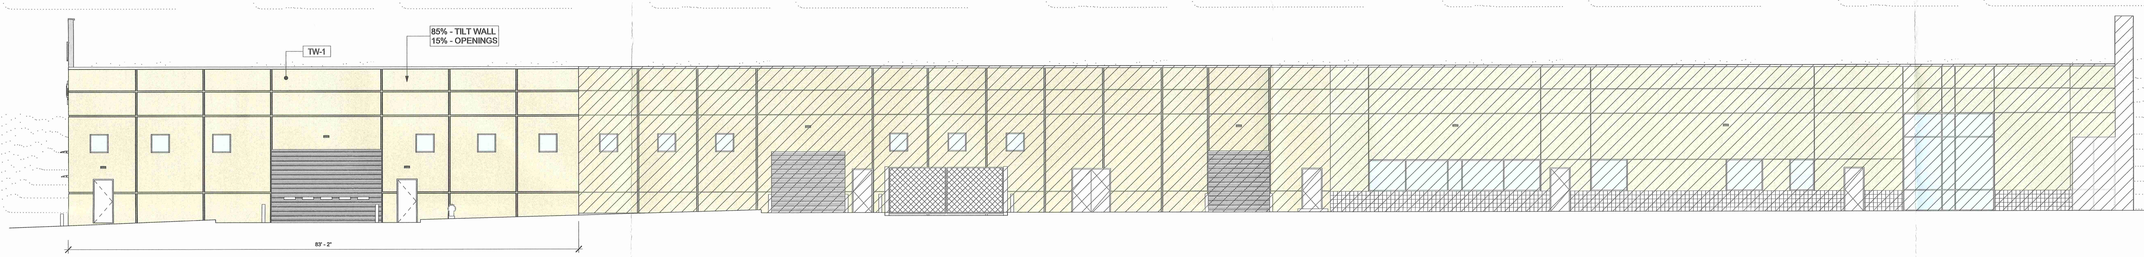

1 NORTH ELEVATION
1" = 10'-0"

GOREE ARCHITECTS
WWW.GOREEARCHITECTS.COM

Ken Garff™ Automotive Group

DEWEY CDR+J SHOP EXPANSION

3175 S.E. DELAWARE AVE. ANKENY, IOWA

BUILDING ELEVATIONS

5/8/2020

THIS DRAWING AND THE BIM/CAD FILE FROM WHICH IT HAS BEEN GENERATED ARE PROVIDED AS AN INSTRUMENT OF SERVICE FOR THIS PROJECT. THESE DOCUMENTS ARE THE SOLE PROPERTY GOREE ARCHITECTS, INC. ANY USE OF THESE DOCUMENTS, DATA AND DESIGNS FOR PURPOSES OTHER THAN THOSE ASSOCIATED WITH THIS PROJECT WITHOUT THE EXPRESSED, WRITTEN PERMISSION OF GOREE ARCHITECTS, INC. IS PROHIBITED.